AERODROME CHART - ICAO

ARP
47°46'23"N
107°26'16"E

ELEV
1472

NALAIKH/Sky friends (ZMSF)

RWY	DIRECTION	THR	BEARING STRENGTH
12	118°	47°46'26"N 107°26'02"E	CBR 10.4
30	298°	47°46'16"N 107°26'38"E	
TAXIWAY			
APRON			CBR 10

ELEV AND DIMENSIONS IN METRES
BRG ARE MAG

TWY - 8m WIDE

VAR 5° W (2020)
ANNUAL CHANGE 7.5' W
N

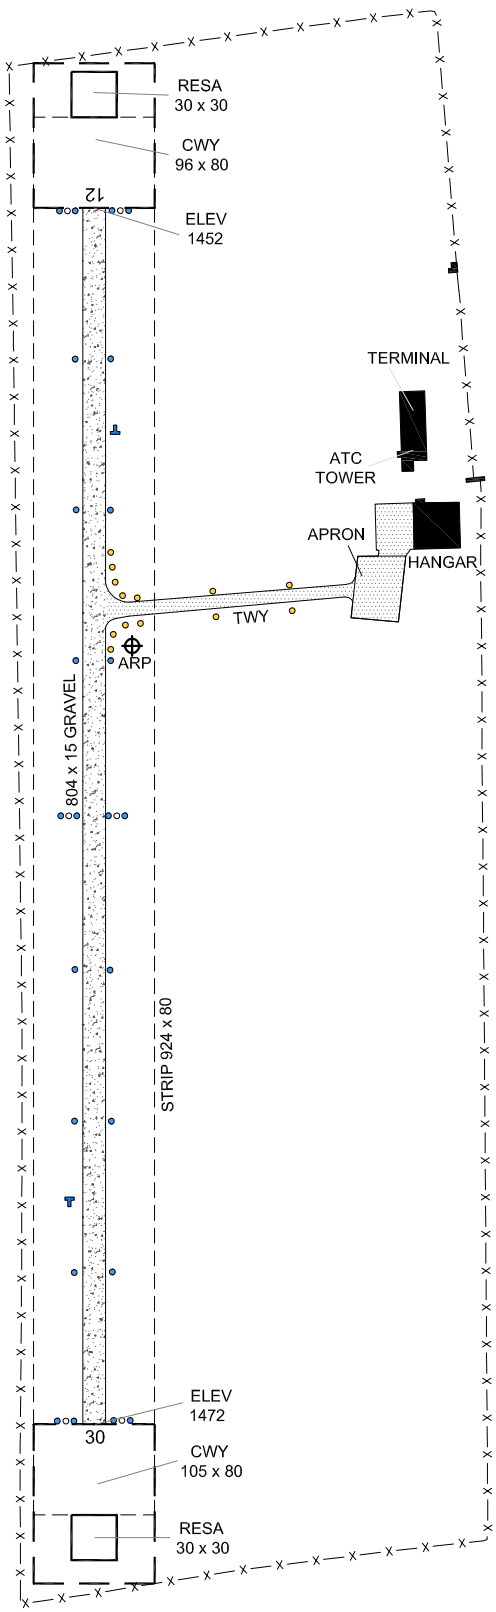

SCALE 1:5000

50 0 50 100 150m
100 0 500ft

LEGEND	
AERODROME REFERENCE POINT	⊕
FENCE	—x—x—x—
BUILDINGS	■
ANTENNA, POLE, etc	⊙
RWY AND TWY EDGE MARKER	●
LANDING DIRECTION INDICATOR	T
THR MARKER AND RWY MIDPOINT MARKER	●○●

CHANGE: AFIS withdrawn, Editorial